





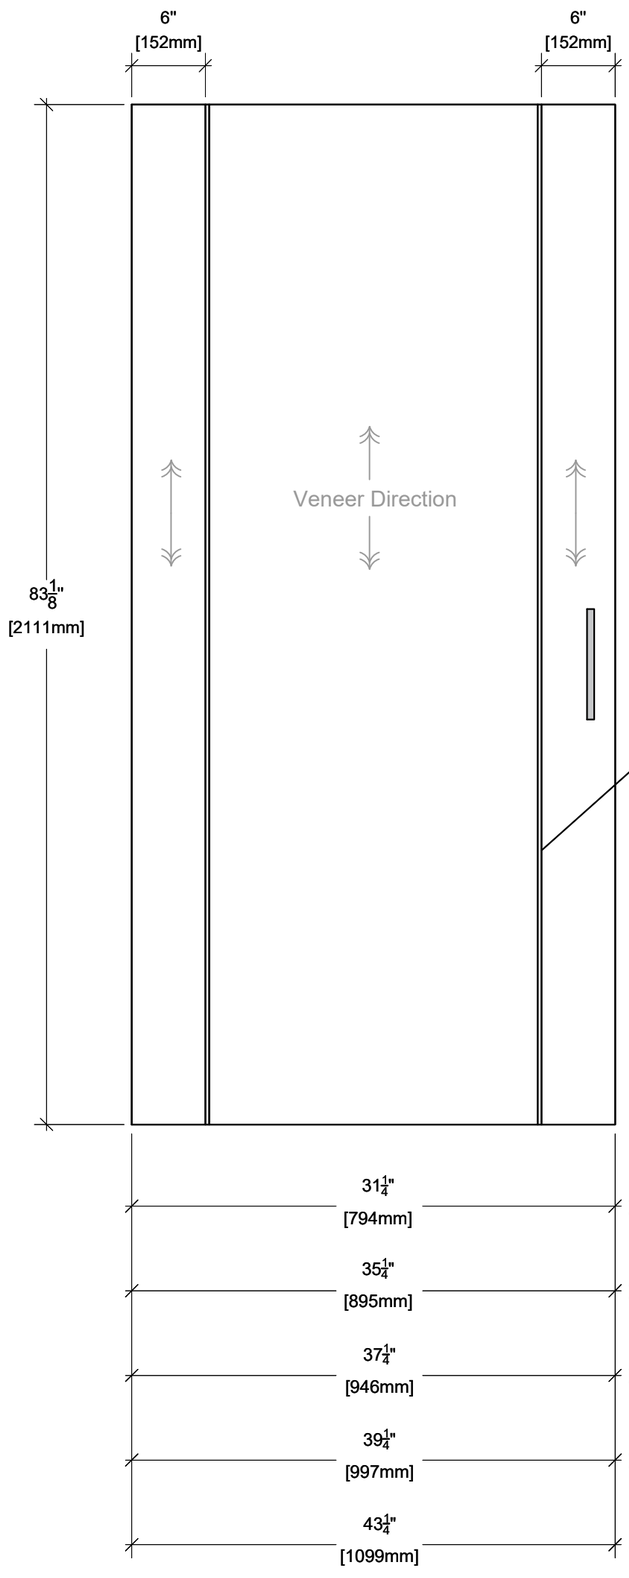

For wall thikness less then
4-1/2" need to cut L-casing

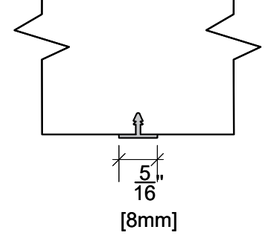

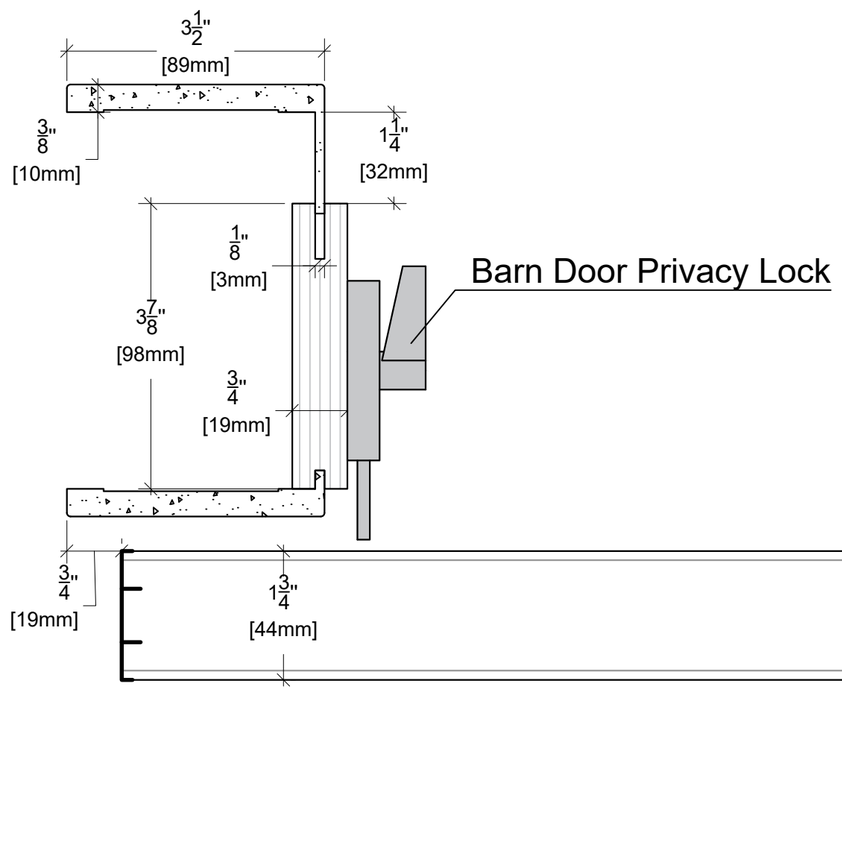

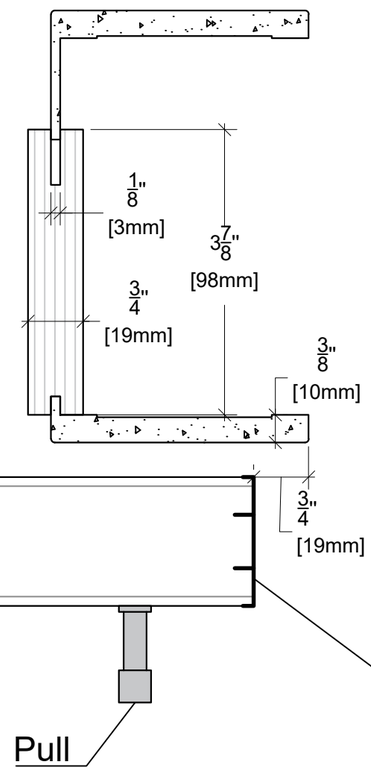

ALMES DOORS

Model: Alluminio - Elivia Vertical Wood Grain 2VS

Configuration: Barn 82"