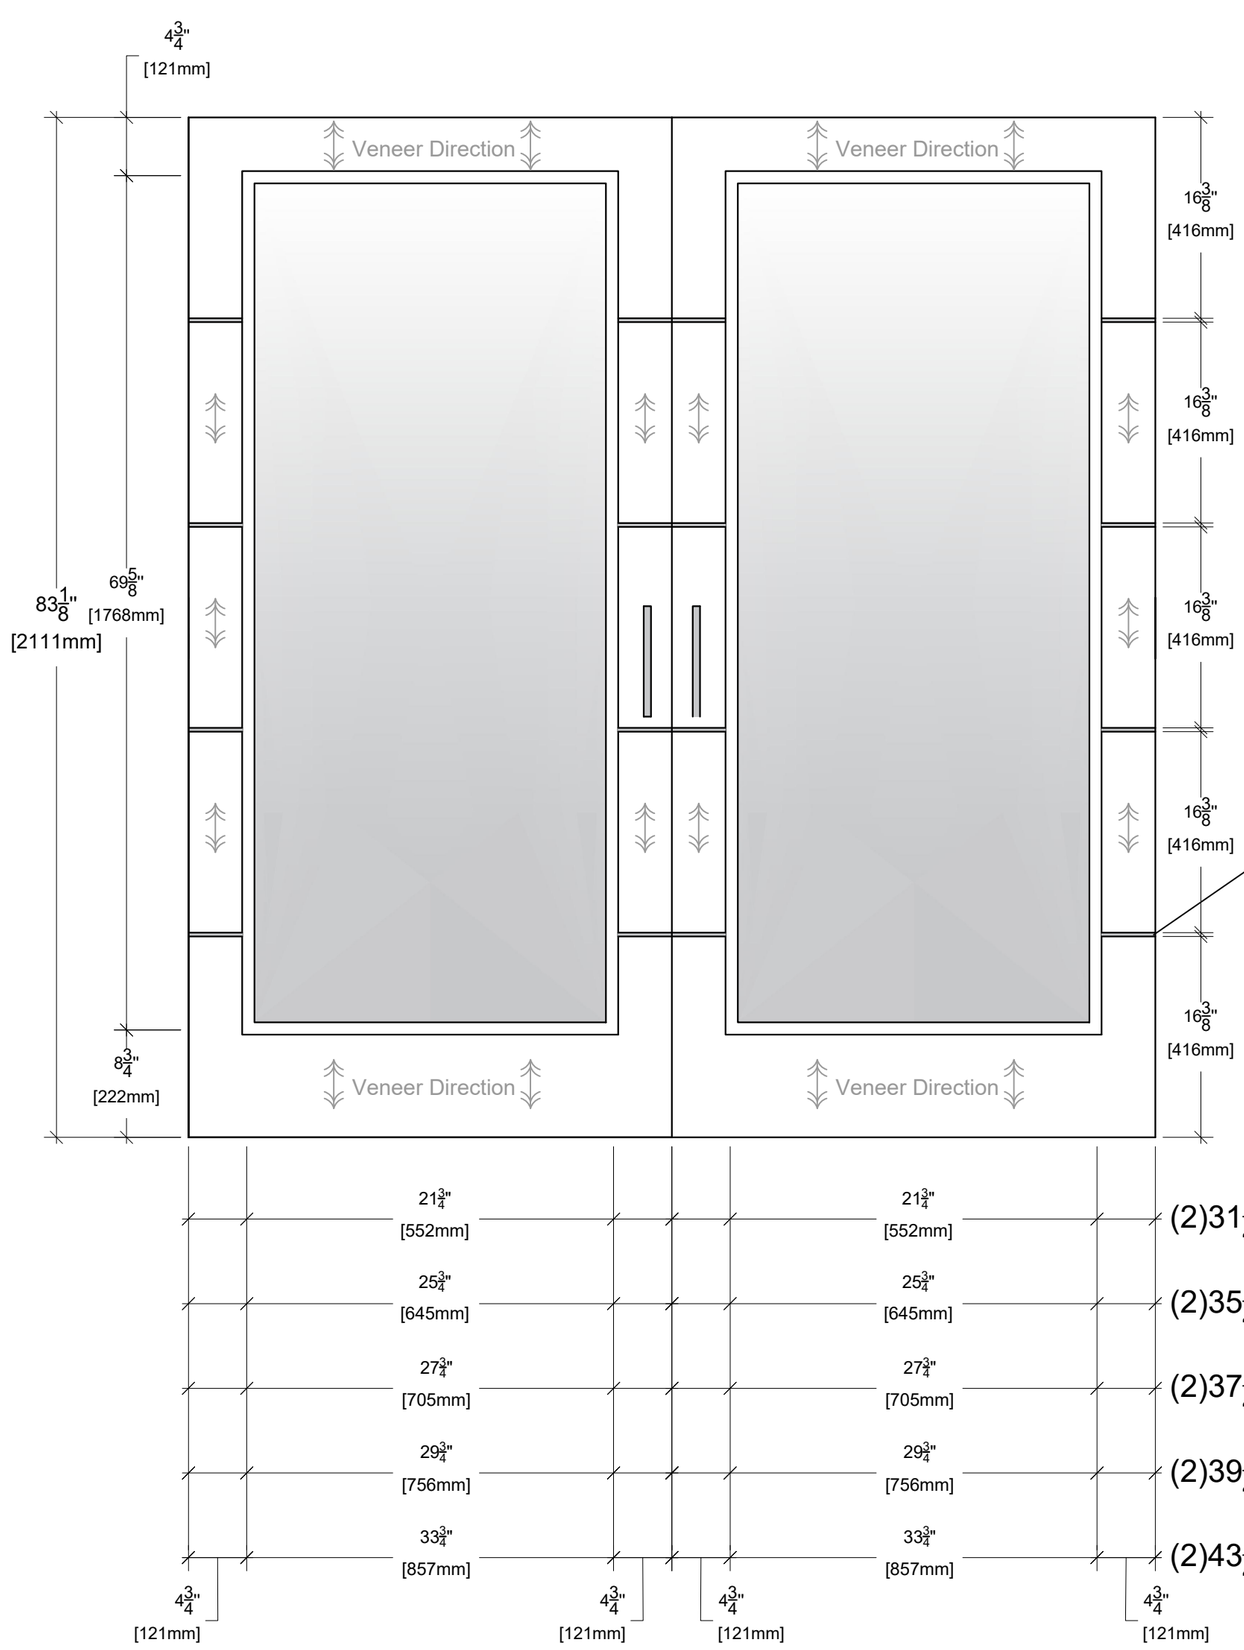

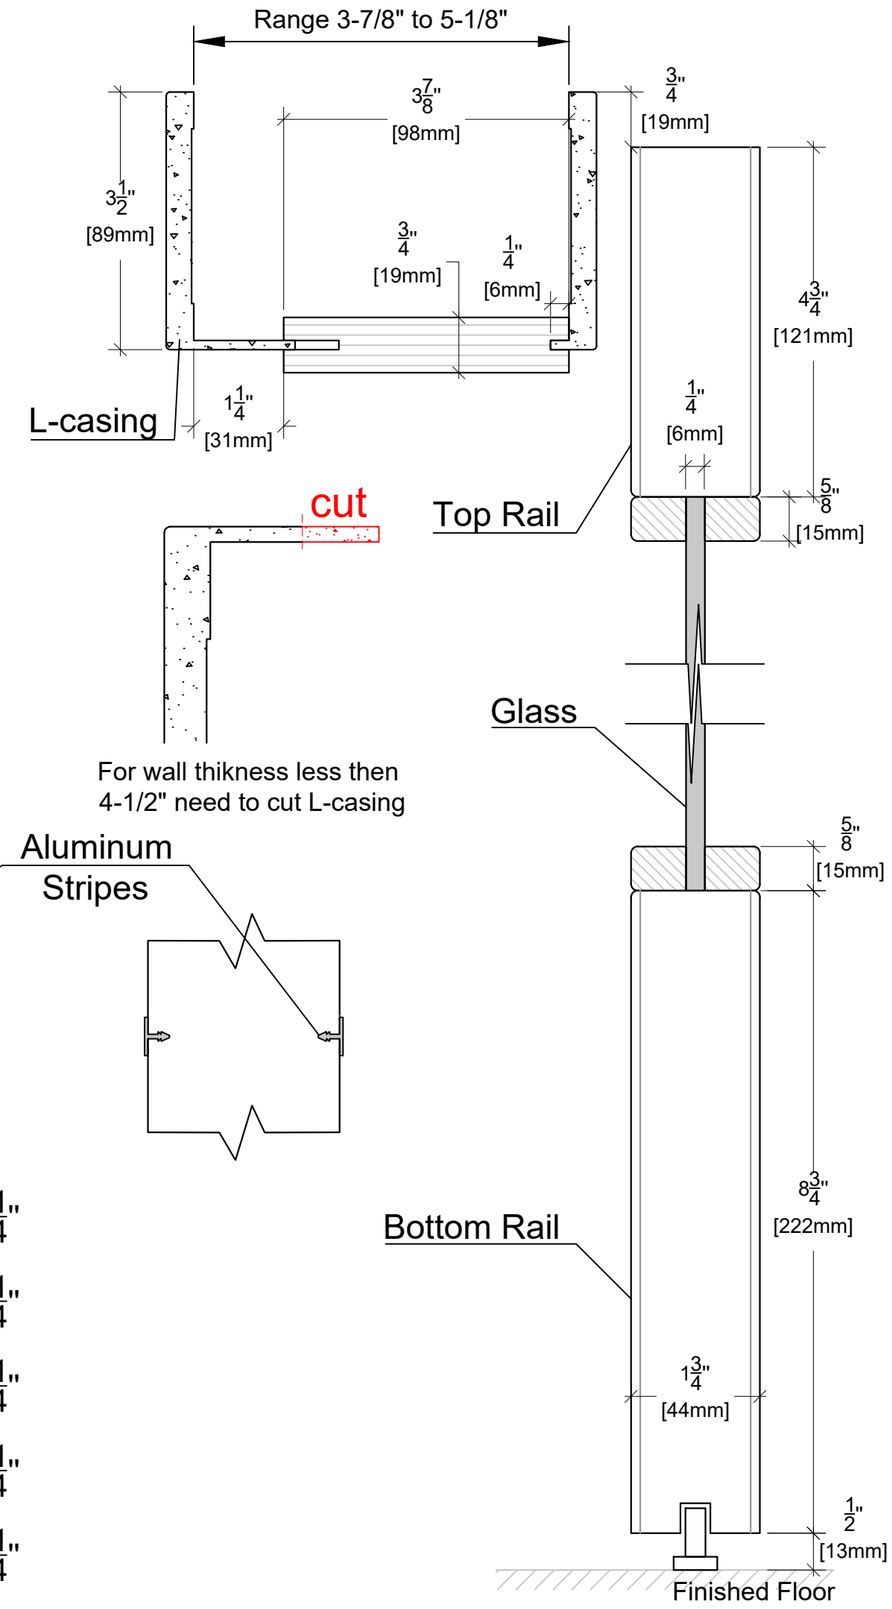

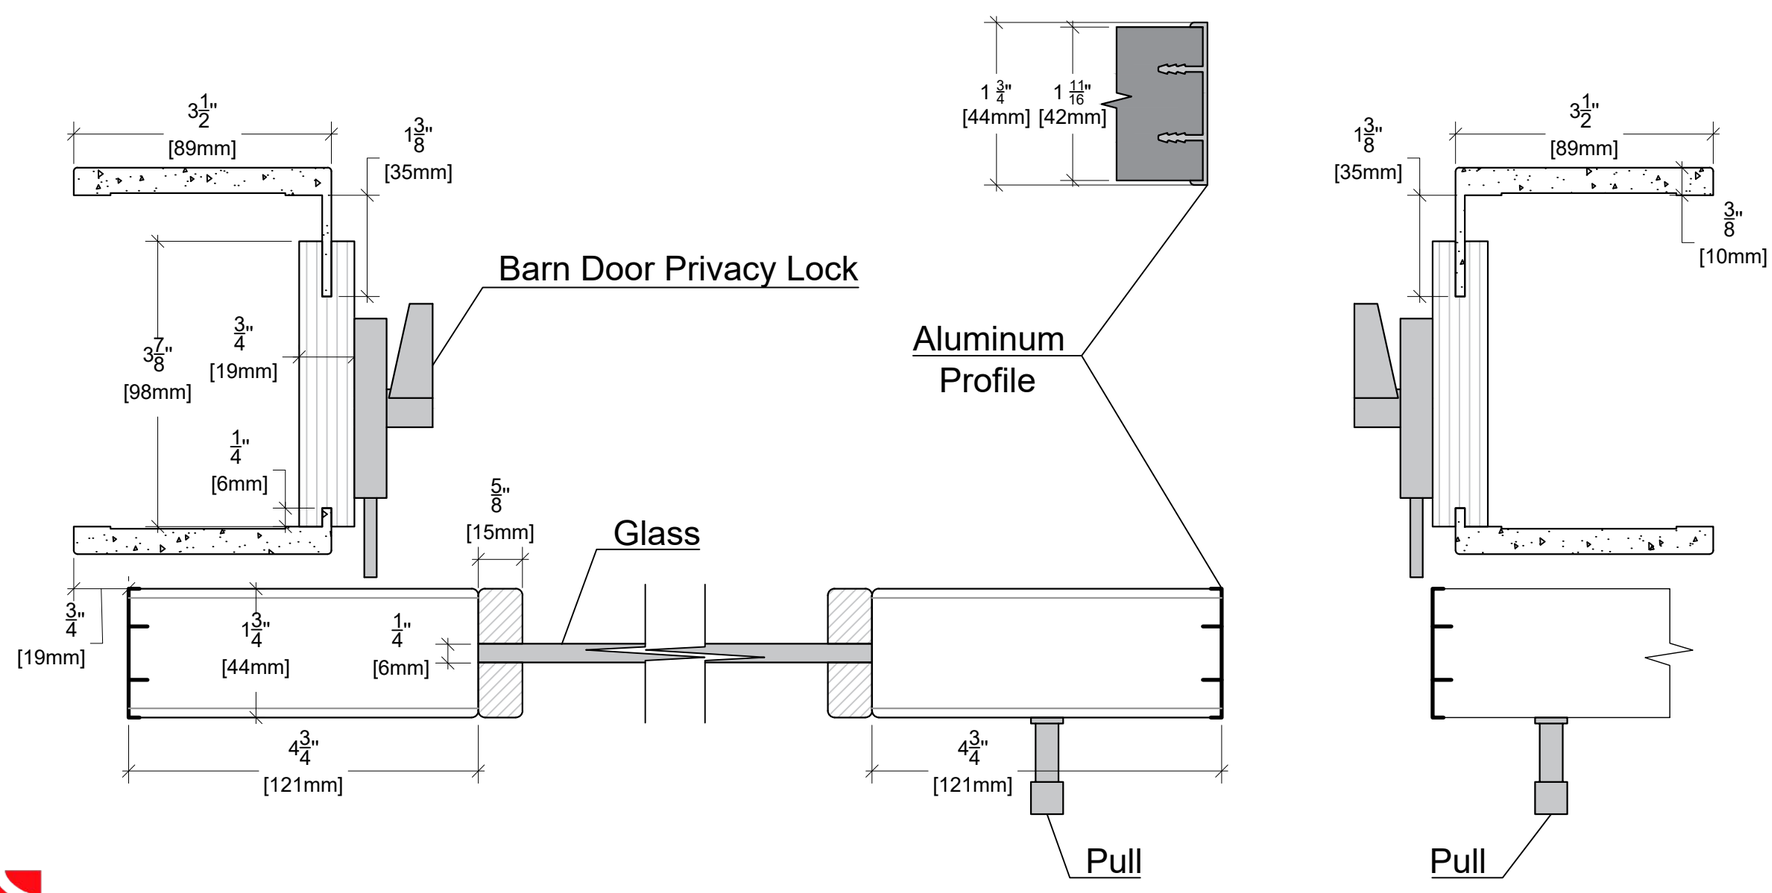

ALMES DOORS

Model: Alluminio - Elivia Vertical Wood Grain La Luce 4HS

Configuration: D Barn 82"