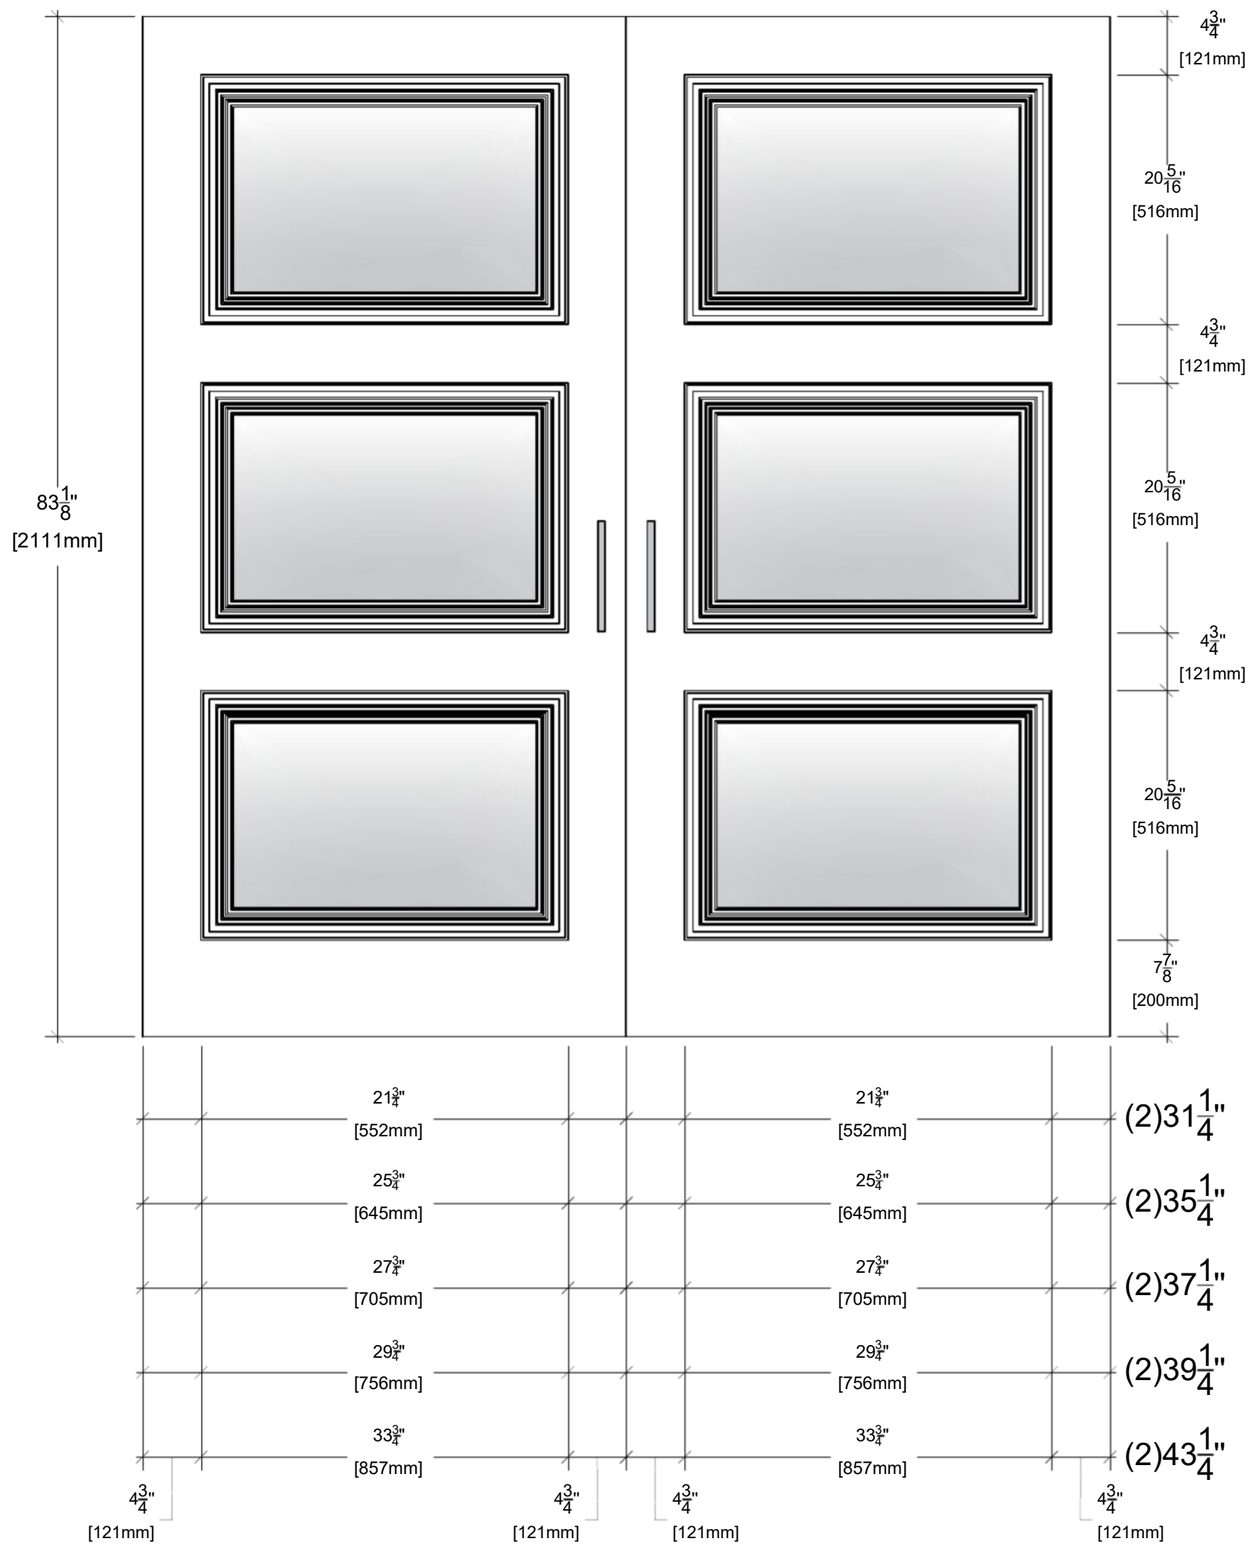

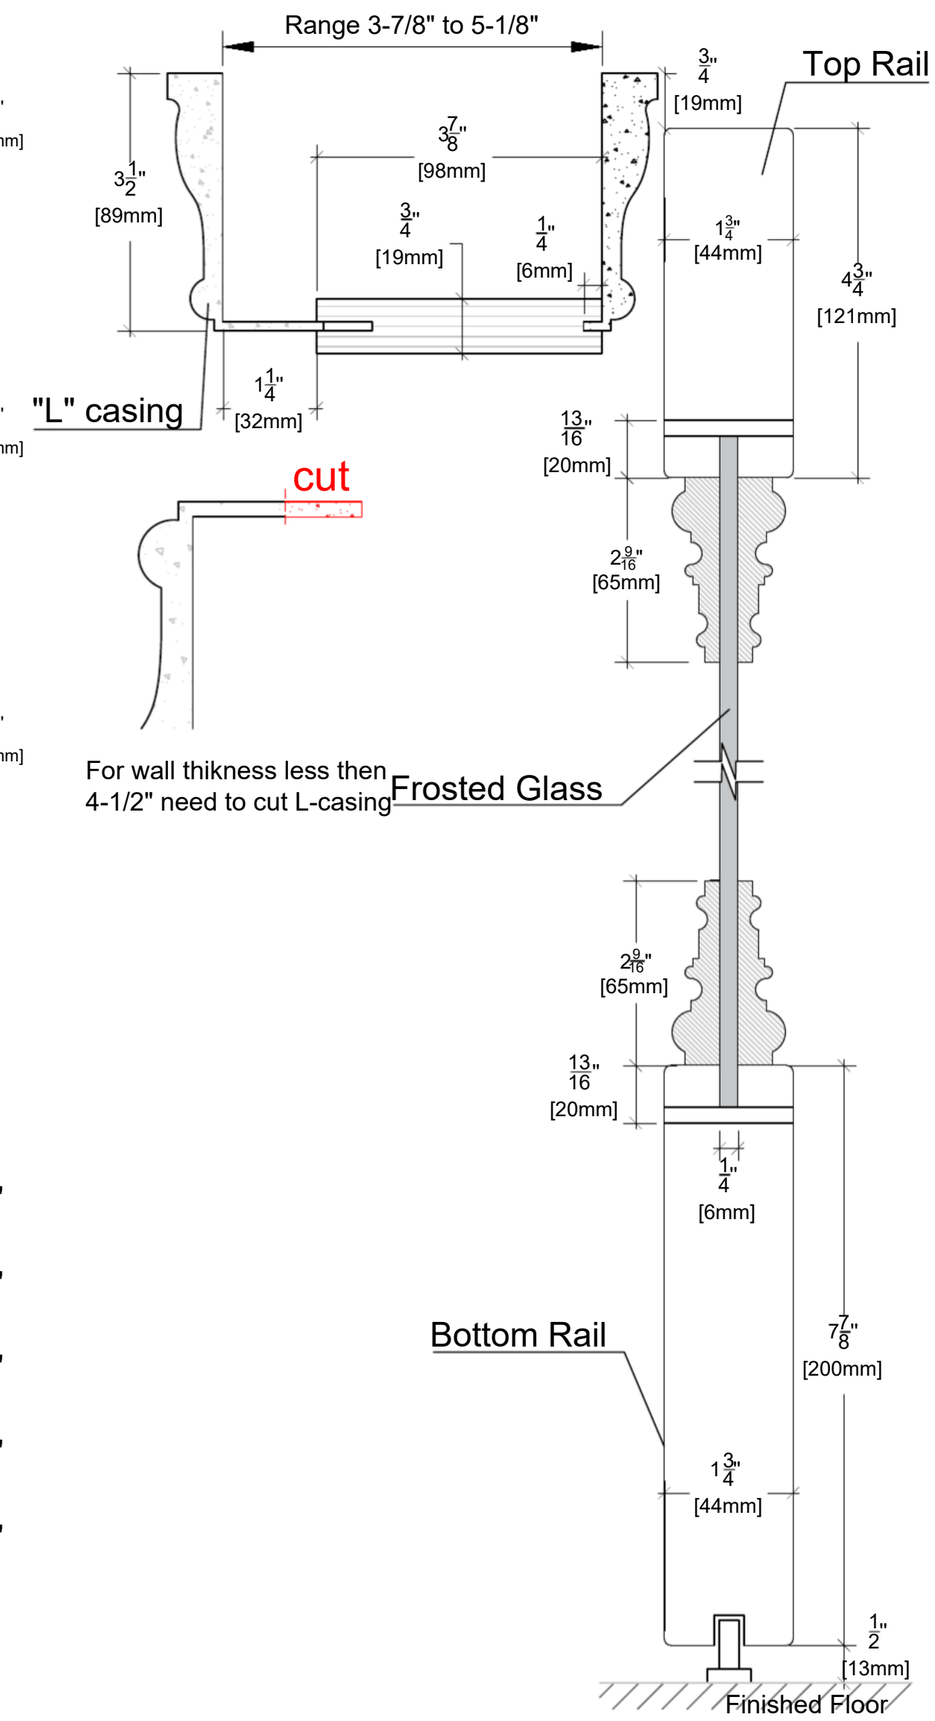

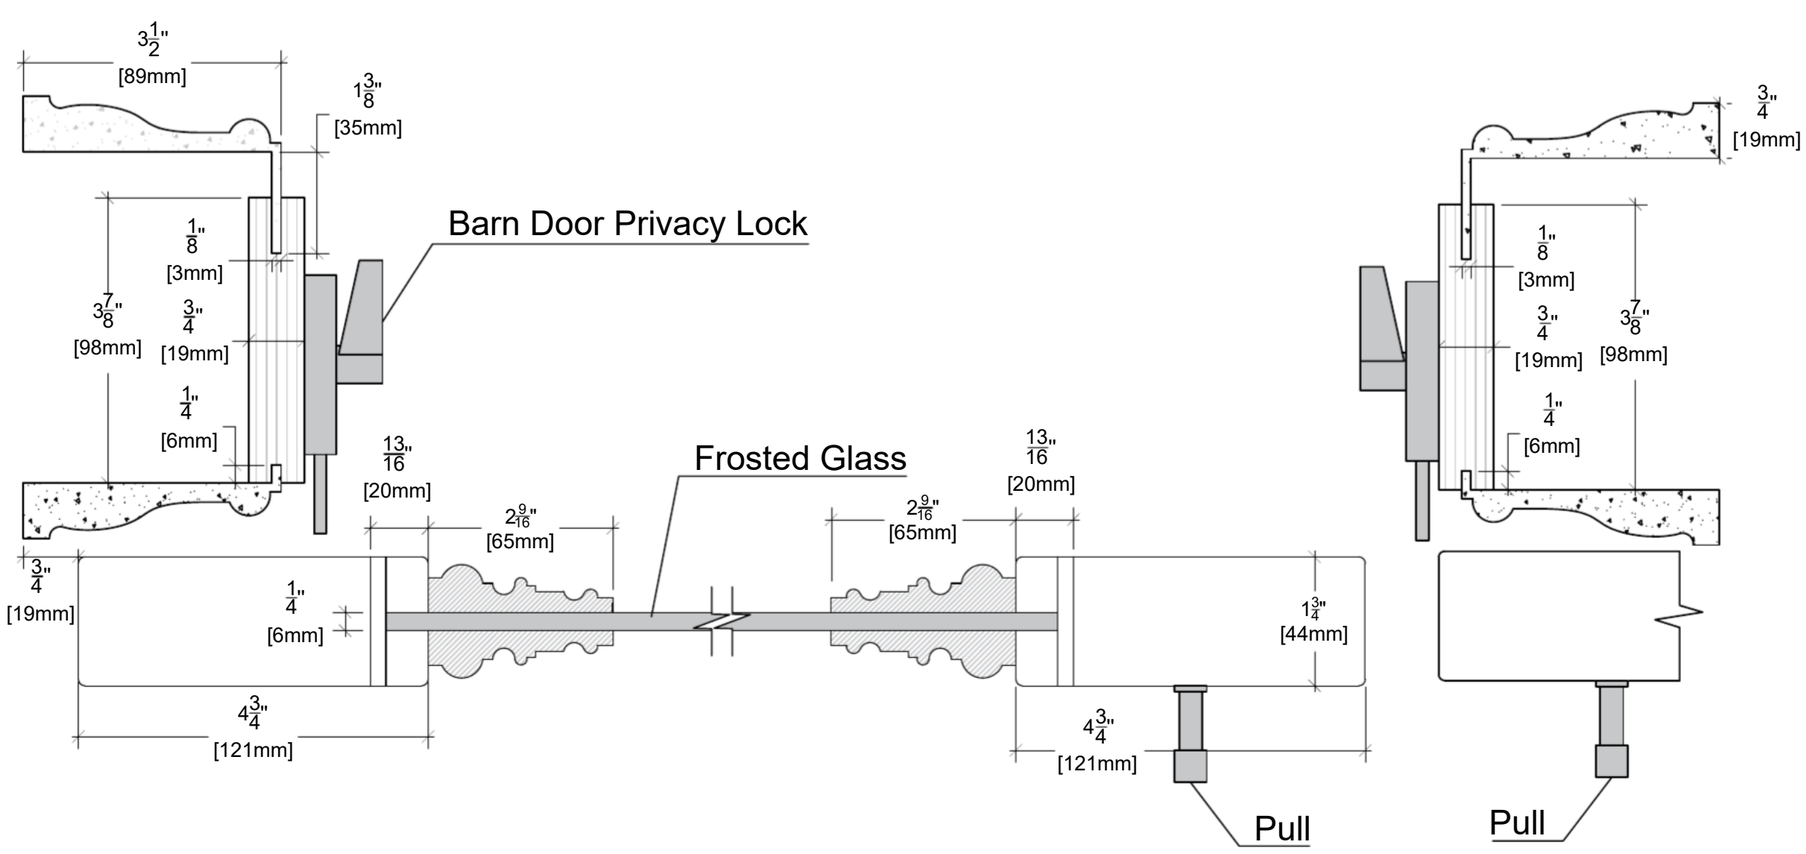

ALMES DOORS

Model: Palladio Prima Frosted Glass

Configuration: D Barn 82"