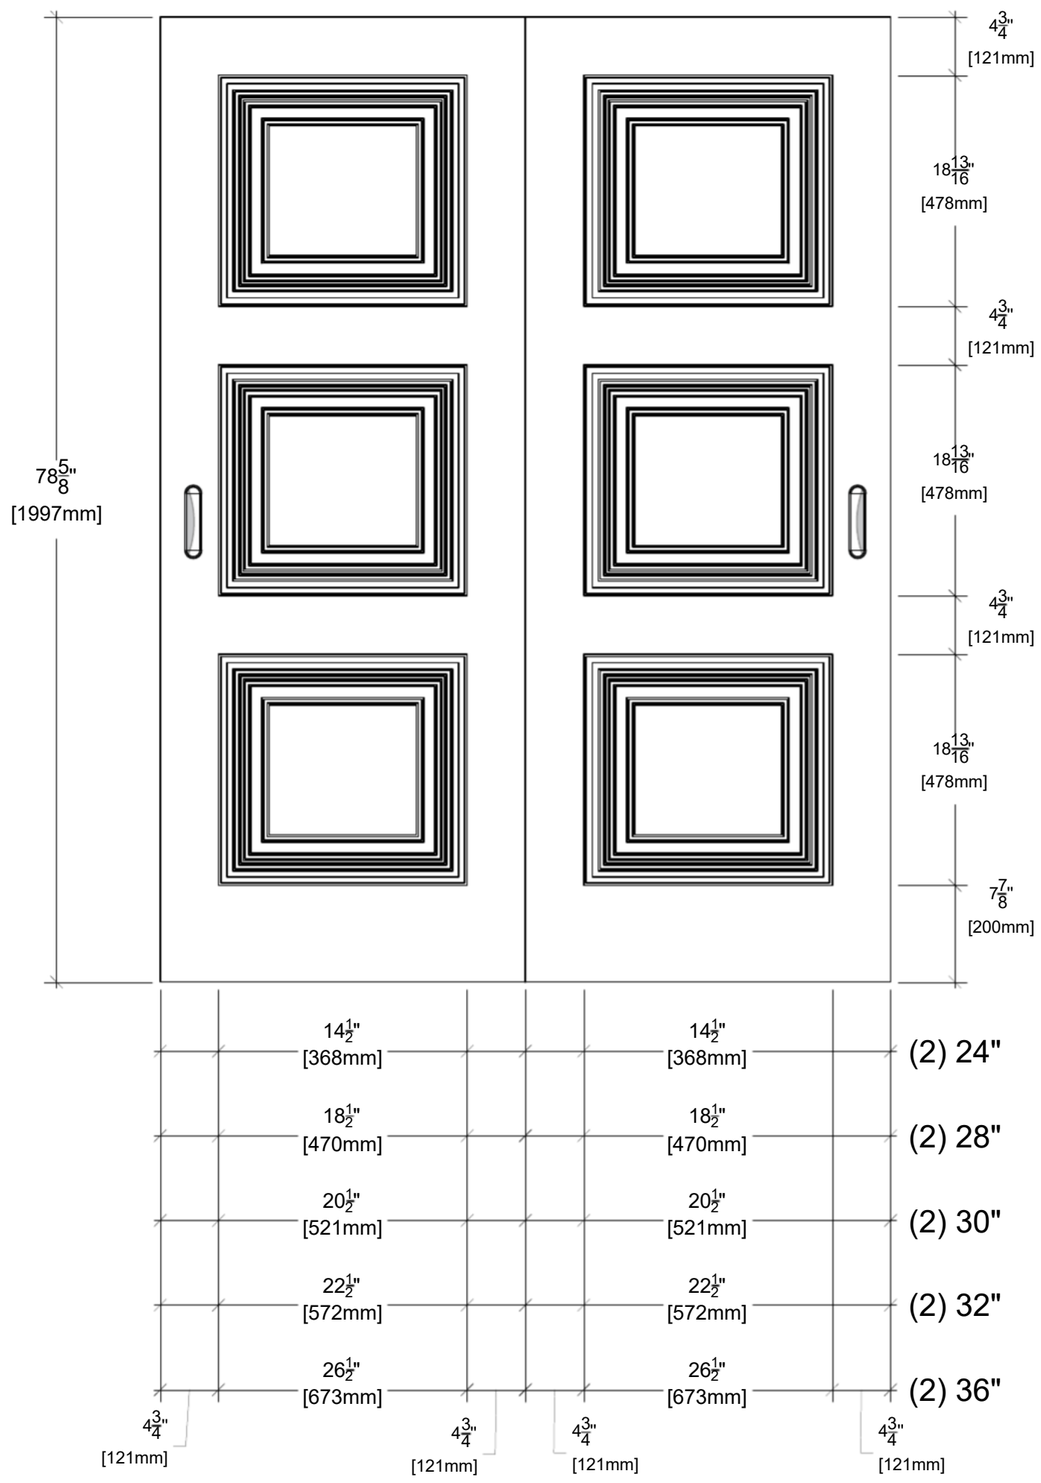

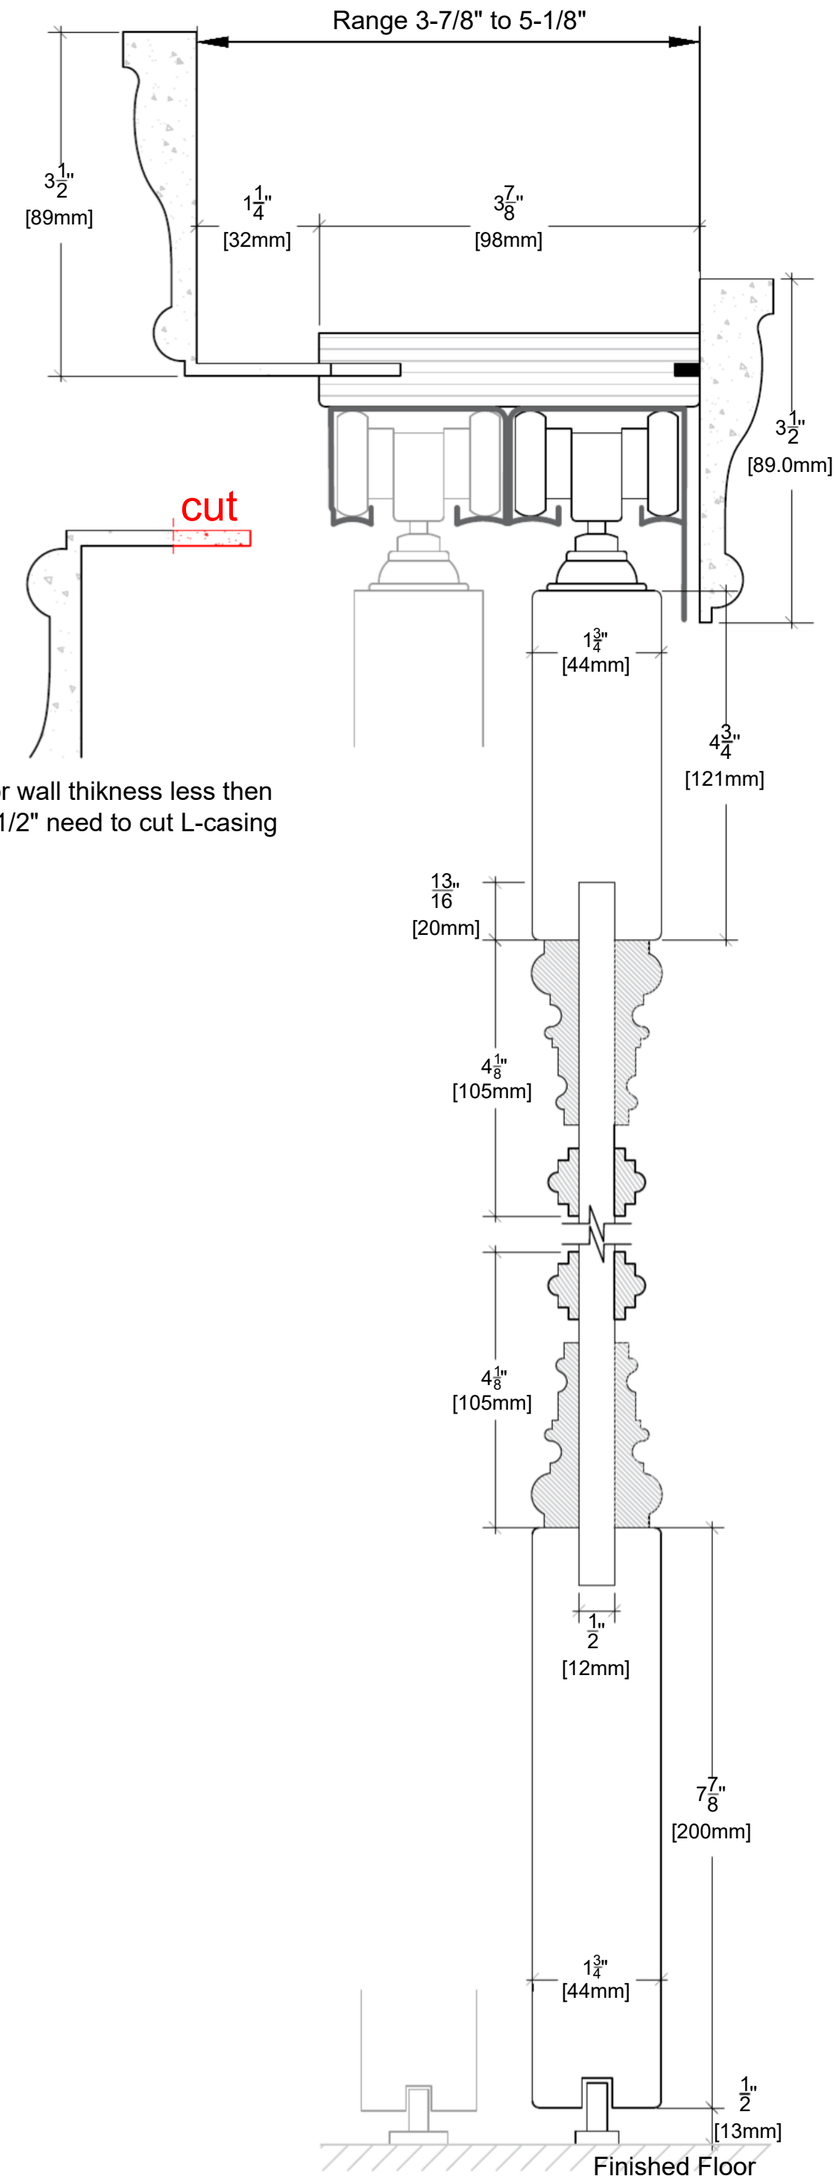

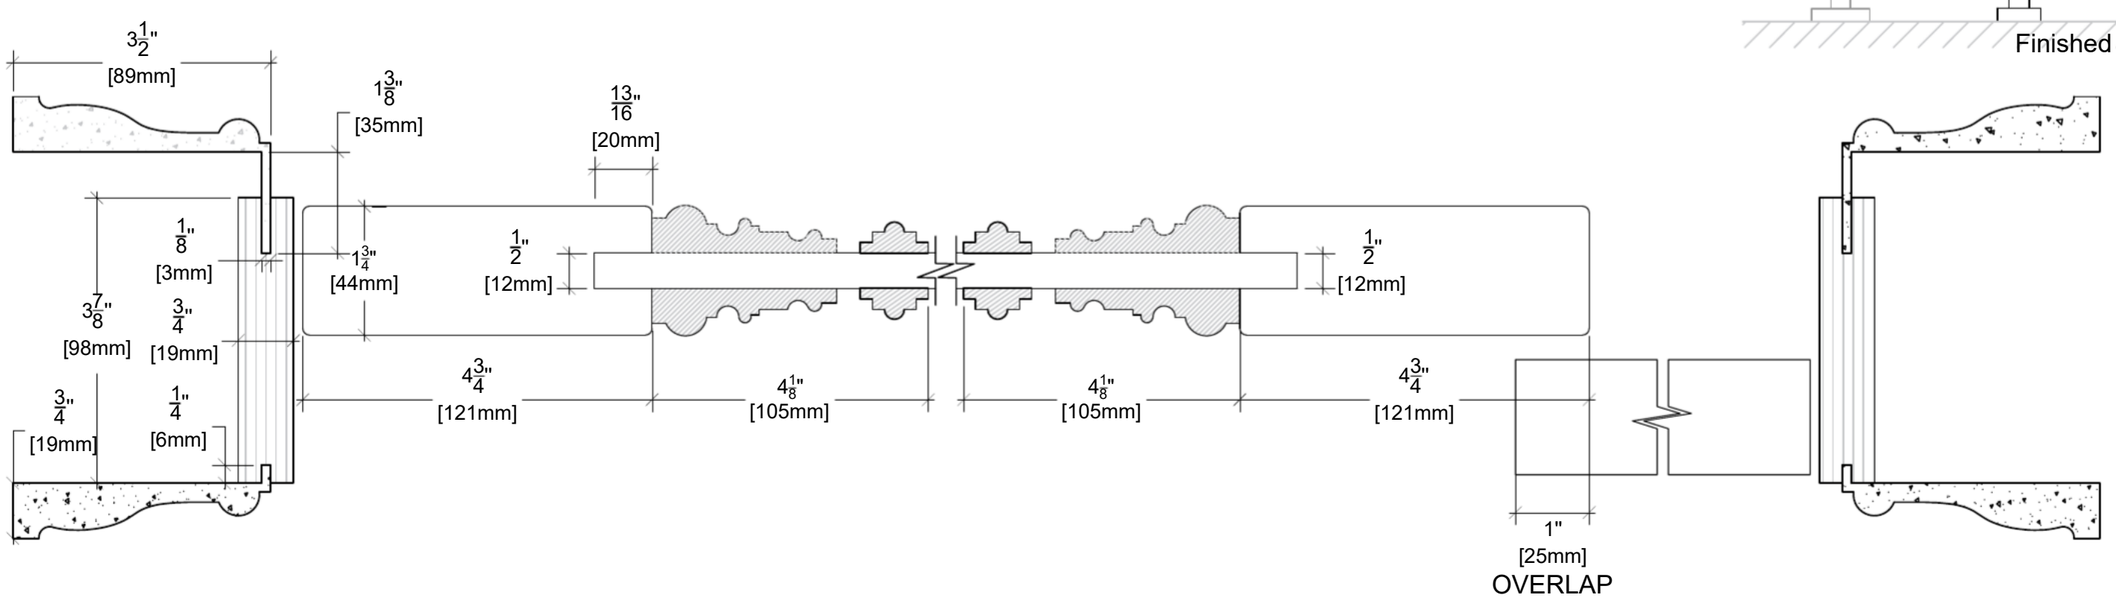

ALMES DOORS

Model: Palladio Prima Solid

Configuration: Bypass 81"